(Above ground) Pool * 16'x28' w/ a few feet beyond to level. *

PROPOSED CONSTRUCTION SHALL CONFORM TO THE LATEST STATE OF CONNECTICUT AND LOCAL PUBLIC HEALTH CODES

NO DEVIATIONS FROM THE APPROVED DESIGN PLAN SHALL BE ALLOWED WITHOUT THE PRIOR APPROVAL OF THE LOCAL HEALTH DEPARTMENT AND THE DESIGN ENGINEER

ELEVATION AND THE PROPOSED INVERT OF THE SANITARY PIPE AT THE FOUNDATION. IF THE ARCHITECTURAL FEATURES OF THE FOUNDATION ELEVATION DO NOT MEET WITH THE BUILDERS APPROVAL, THE DESIGN ENGINEER MUST BE NOTIFIED IMMEDIATELY. ALSO, IF A REVIEW OF THE PROPOSED PLUMBING INDICATES THAT THE PIPE INVERT AT THE FOUNDATION MUST BE REVISED, THE DESIGN ENGINEER MUST BE NOTIFIED IMMEDIATELY. THE BUILDER MUST REVIEW THESE FEATURES BEFORE CONSTRUCTING THE FOUNDATION

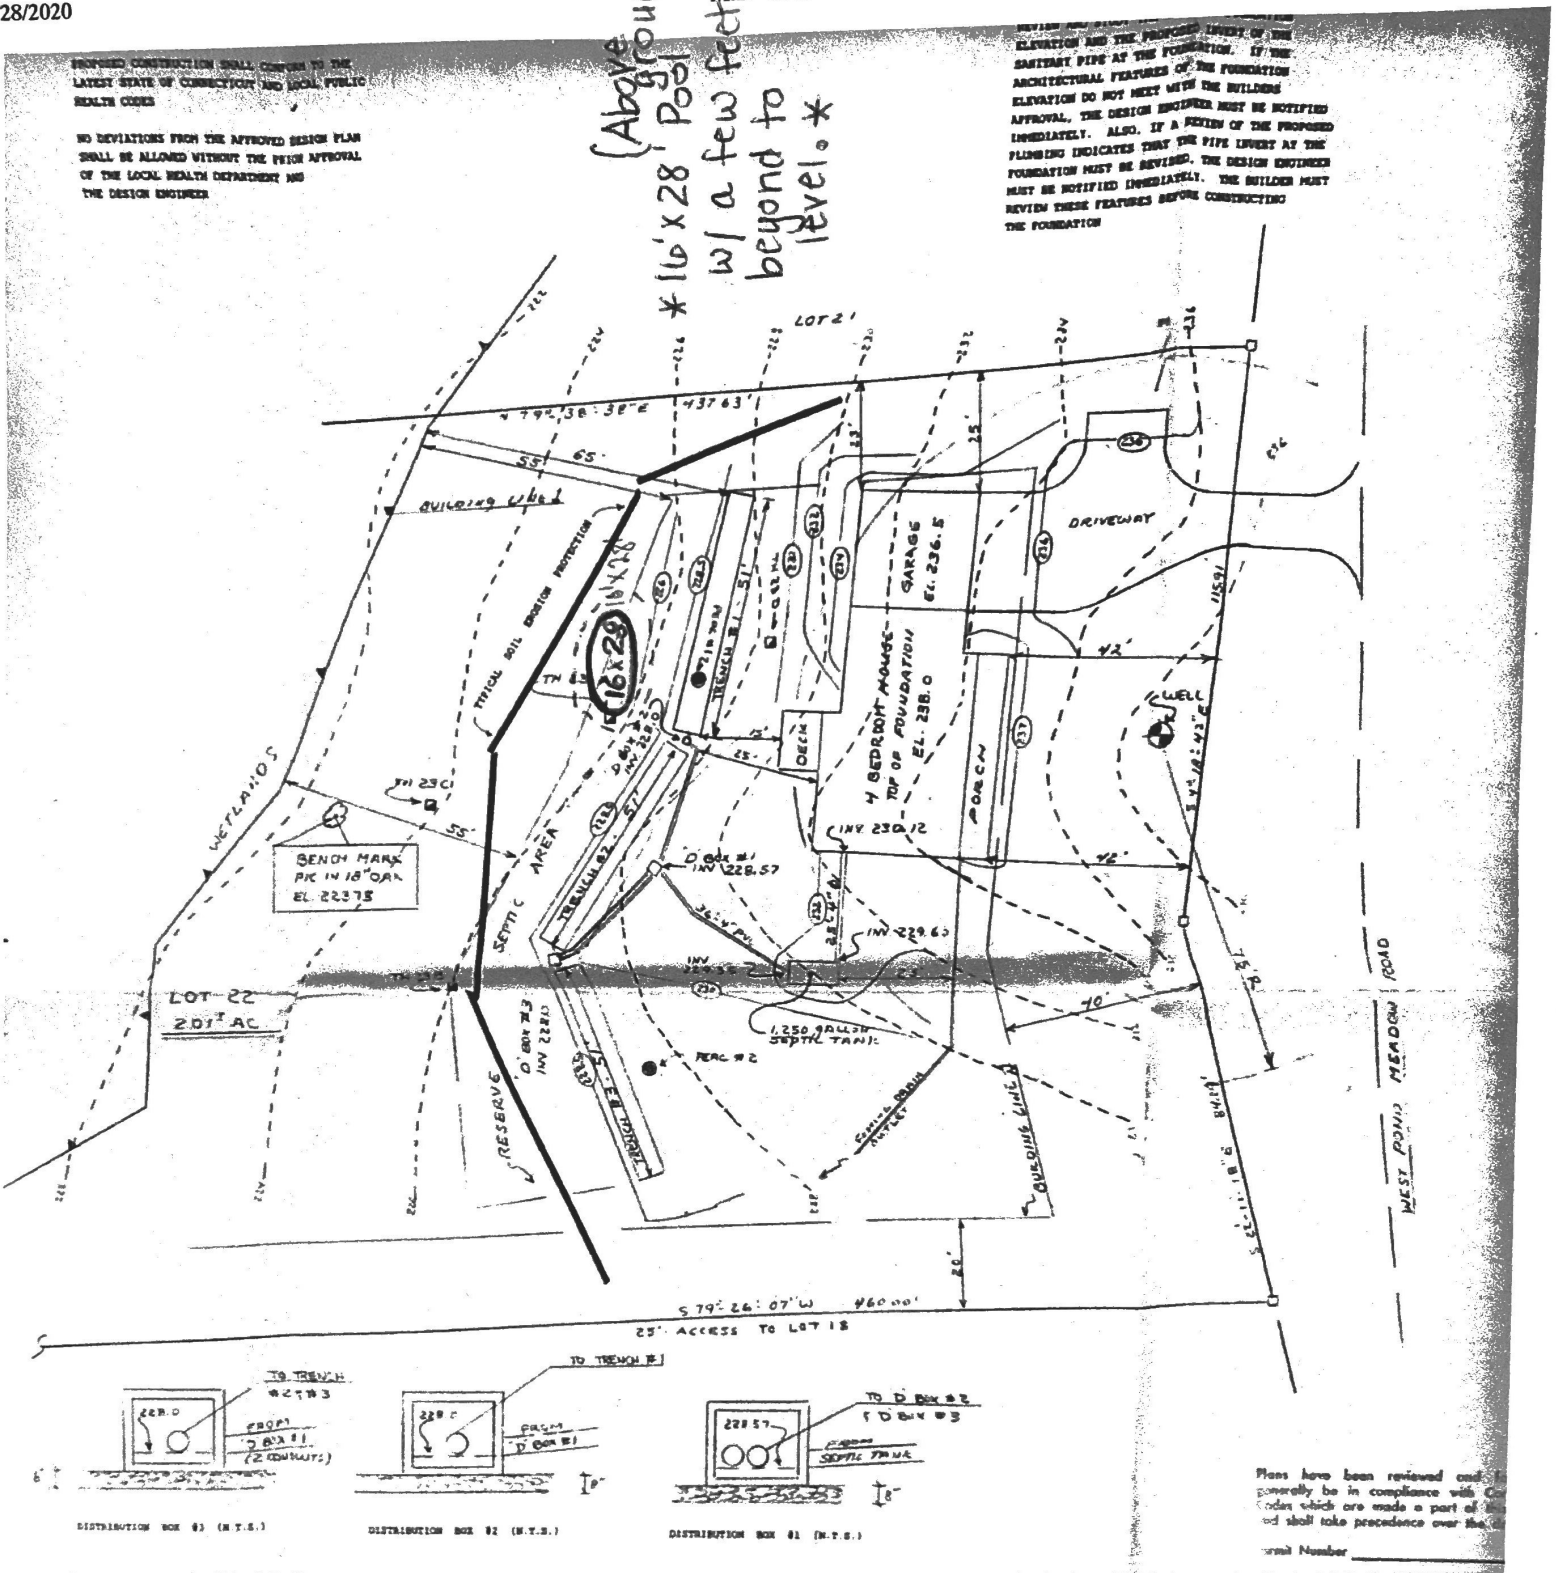

DISTRIBUTION BOX #1 (N.T.S.)

DISTRIBUTION BOX #2 (N.T.S.)

DISTRIBUTION BOX #1 (N.T.S.)

Plans have been reviewed and ... generally be in compliance with ... Codes which are made a part of ... and shall take precedence over the ...

Permit Number _____