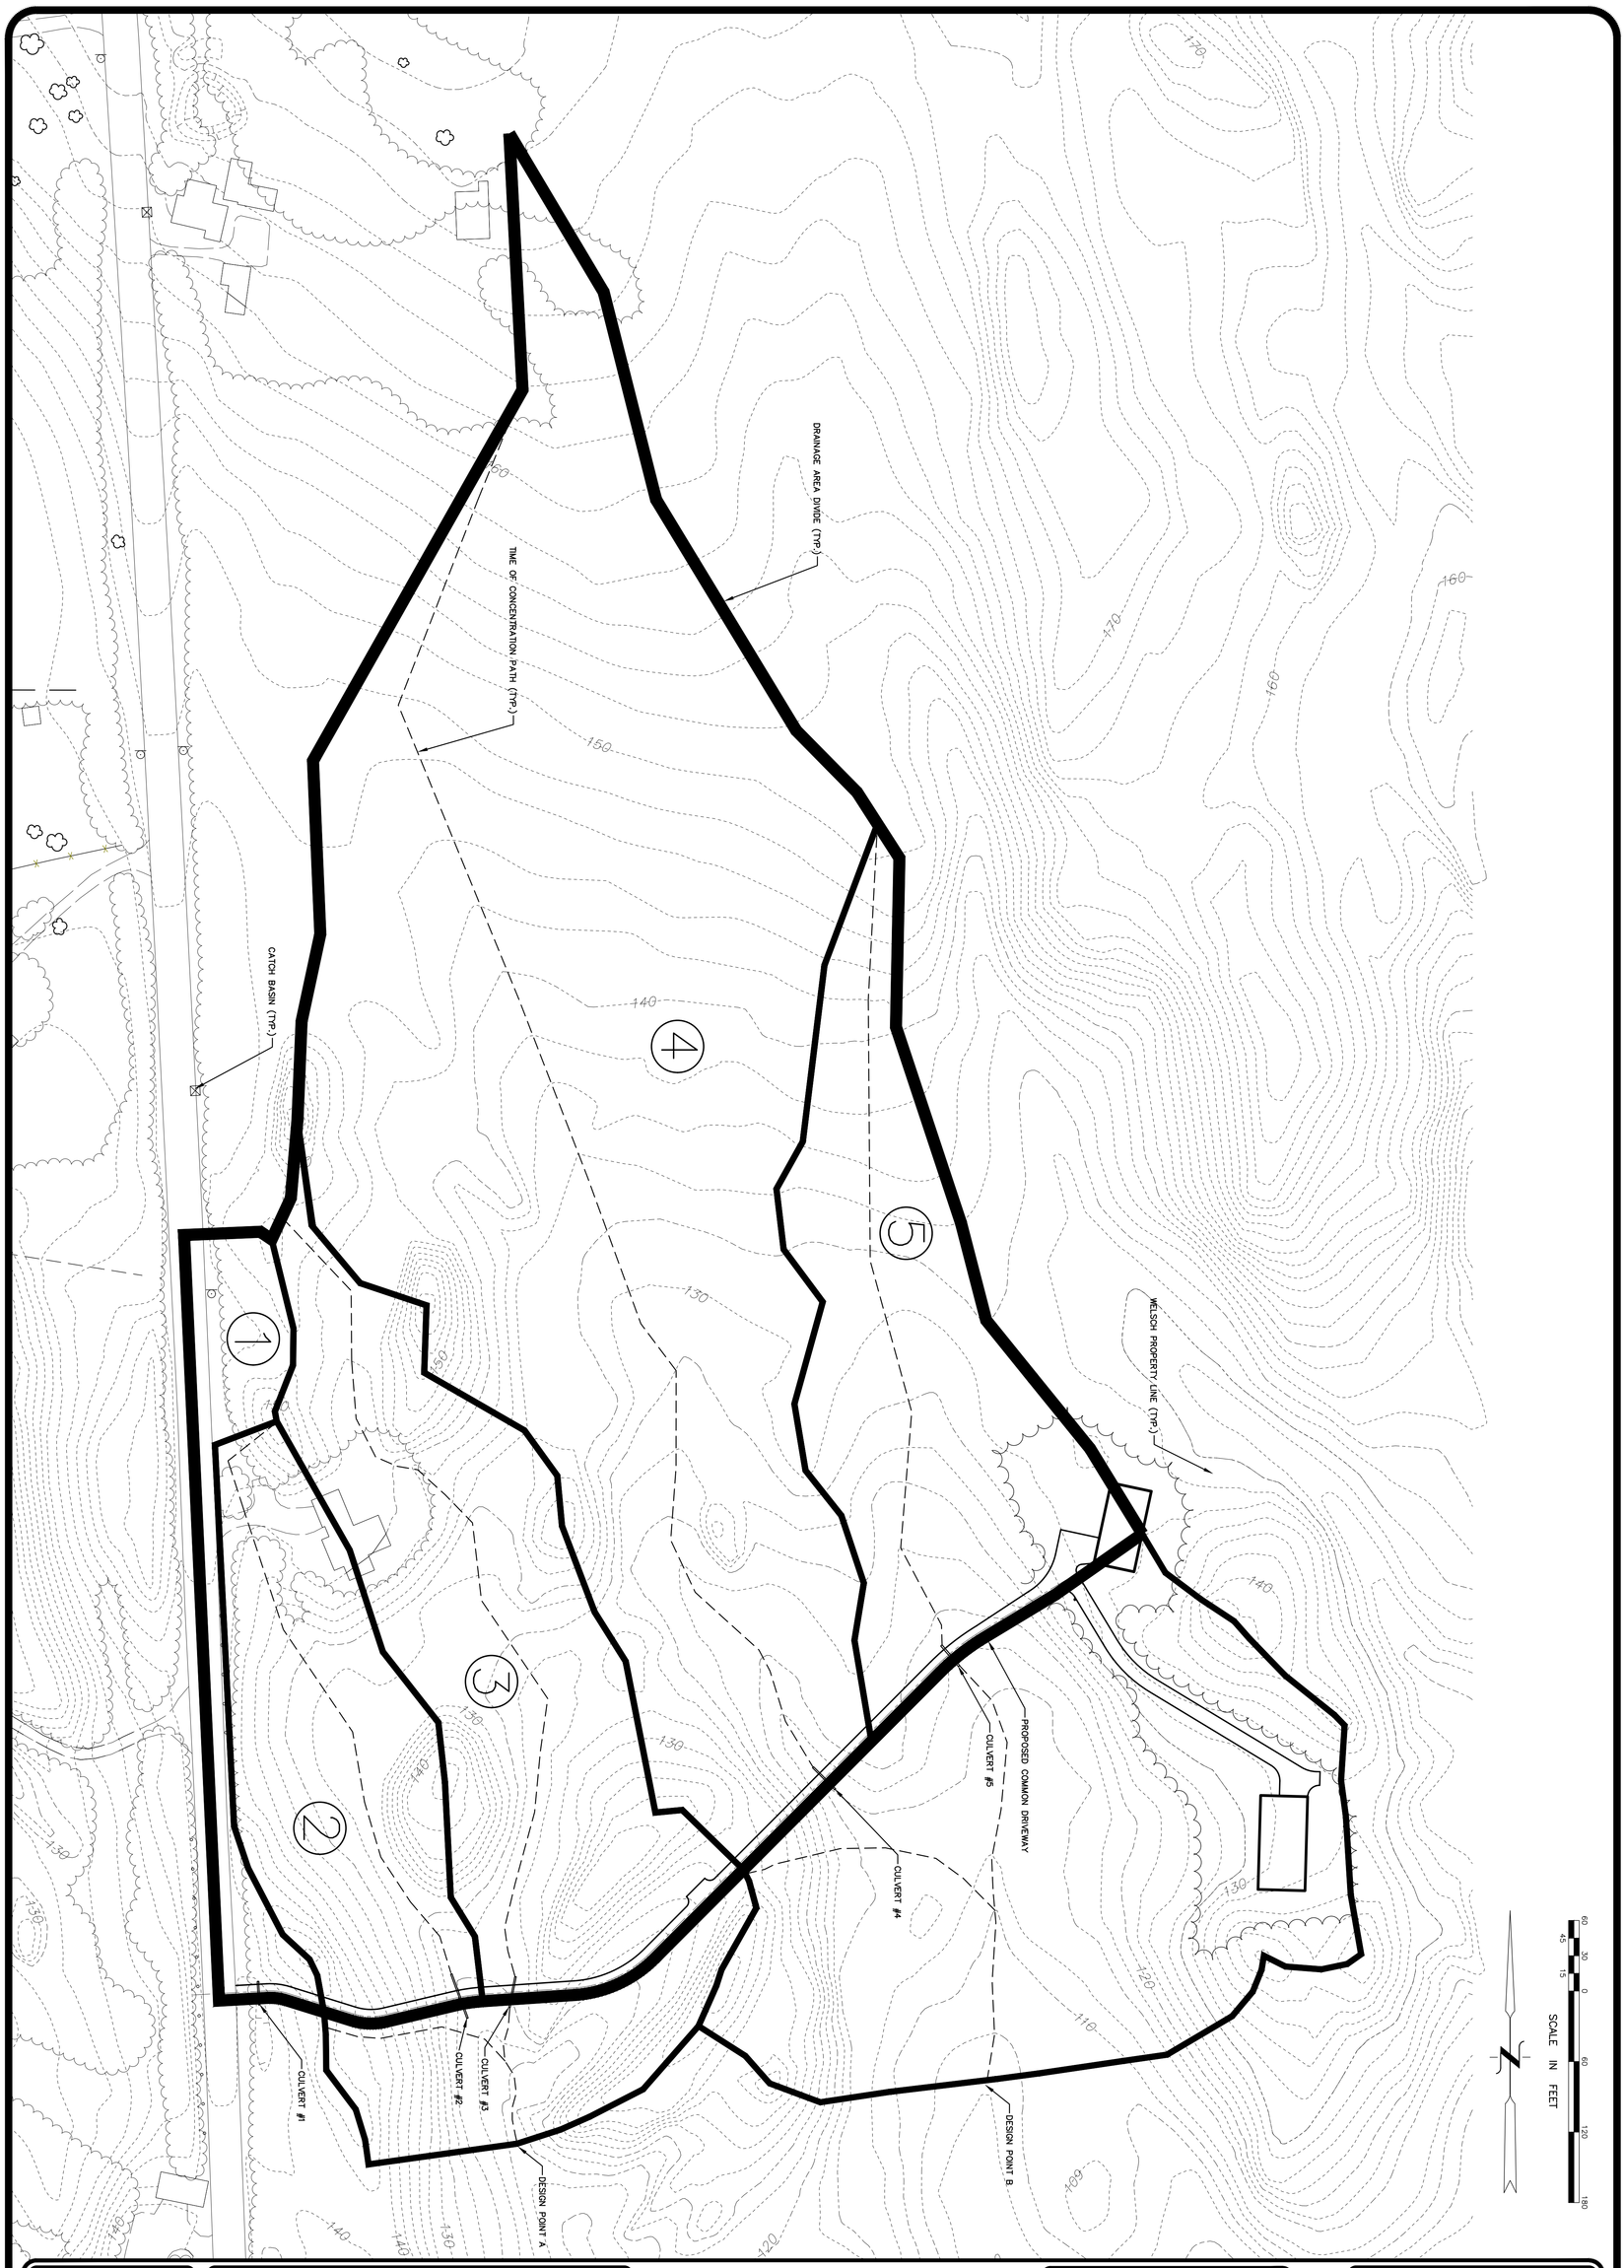

DATE: AUGUST 1, 2008
SCALE: 1"=60'
DRAWN BY: JW
CHKD BY: JW
DWG. NO.: DR-1

DRAINAGE AREA MAP

PREPARED FOR JOHN G. McCALL, JR.
376 & 380 HORSE HILL ROAD -- TAX MAP 155 LOTS 2 & 4
WESTBROOK, CONNECTICUT

#	DATE	DESCRIPTION	BY
3	5/21/20	Minor Updates for New IW Permit	RG
2	12/17/08	Town Engineer Comments	JW
1	11/18/08	Town Engineer Comments	JW

PLAN PREPARED BY:
INDIGO LAND DESIGN, LLC
JOSEPH WREN, P.E.
CT REG. NO. 21090
40 ELM STREET, 2ND FLOOR
OLD SAYBROOK, CT 06475
PHONE: (860) 388-9343
FAX: (860) 391-8854